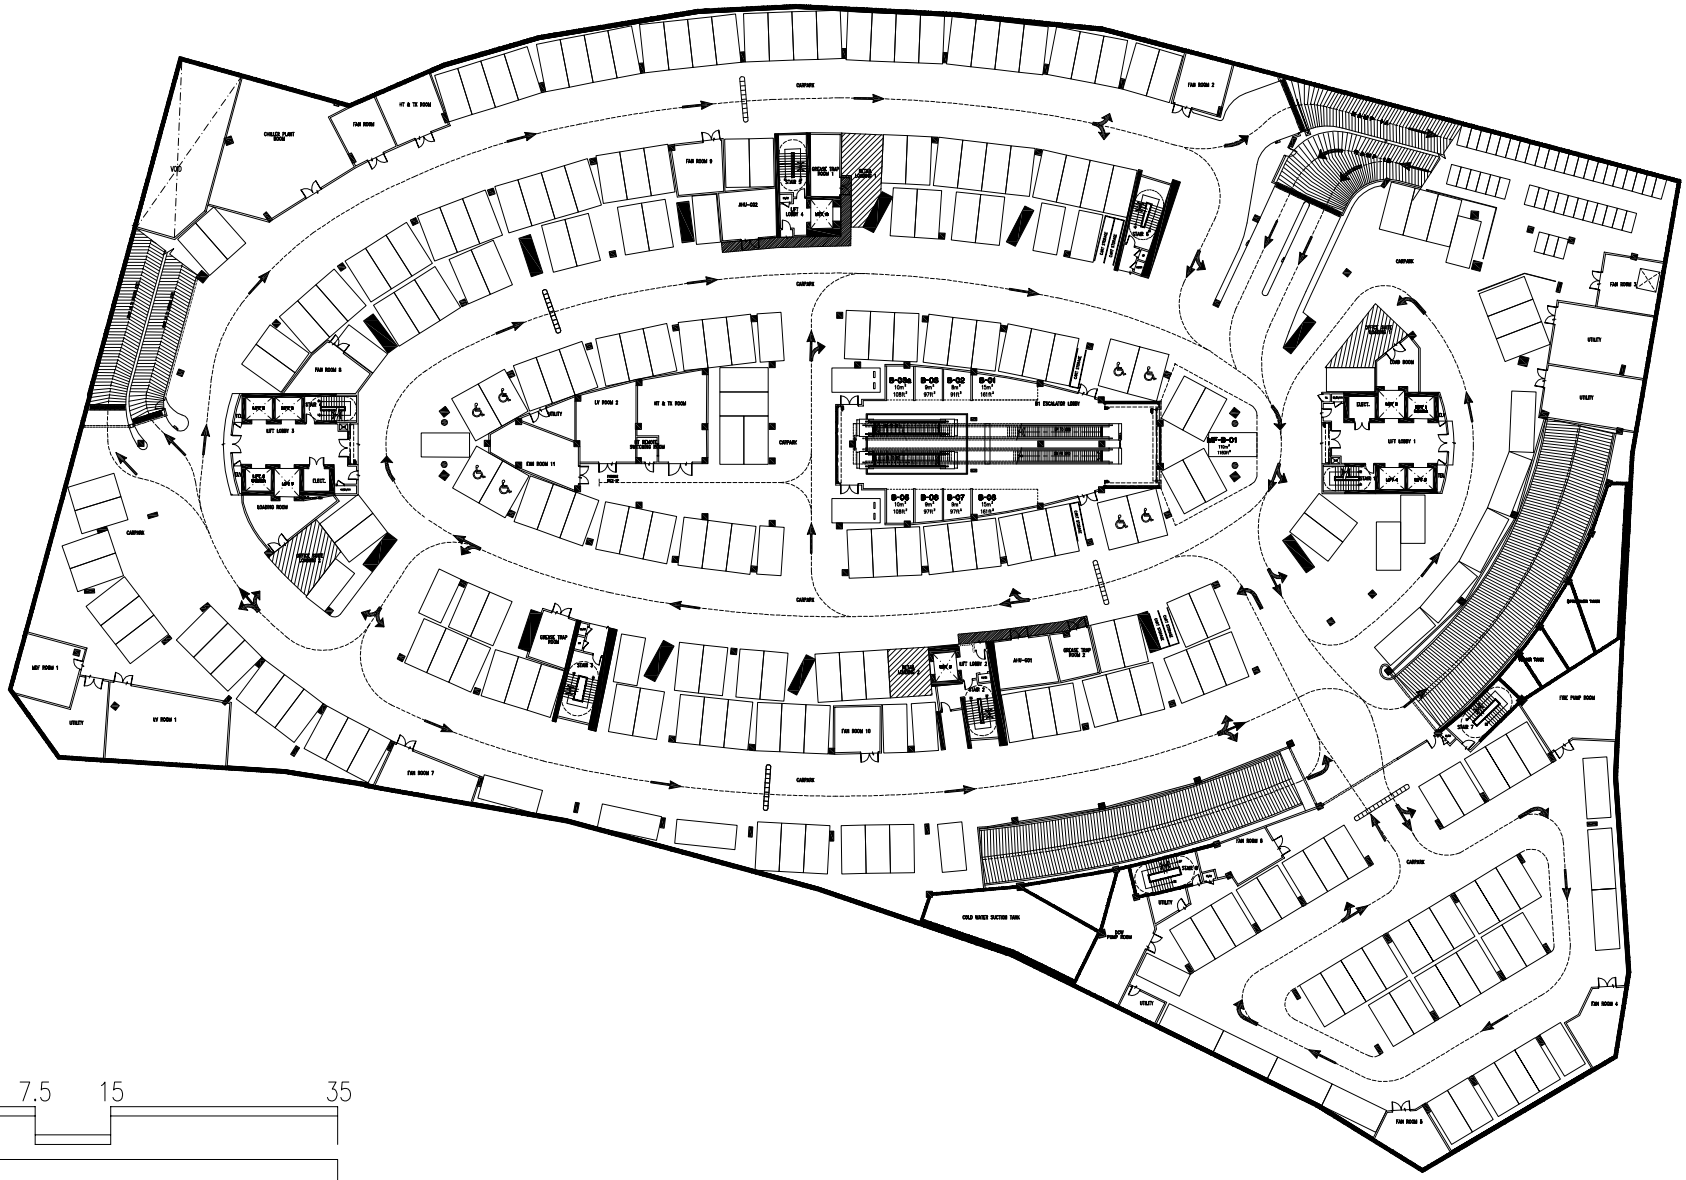

0 7.5 15 35

BASEMENT B1	
SCALE	1:750

ALL INFORMATION IS SUBJECT TO CHANGES AS MAY BE REQUIRED BY THE LOCAL AUTHORITIES AND DEVELOPER'S ARCHITECT